DRIVEWAY CENTERLINE – PROFILE
HORIZ. SCALE: 1" = 40'
VERT. SCALE: 1" = 4'

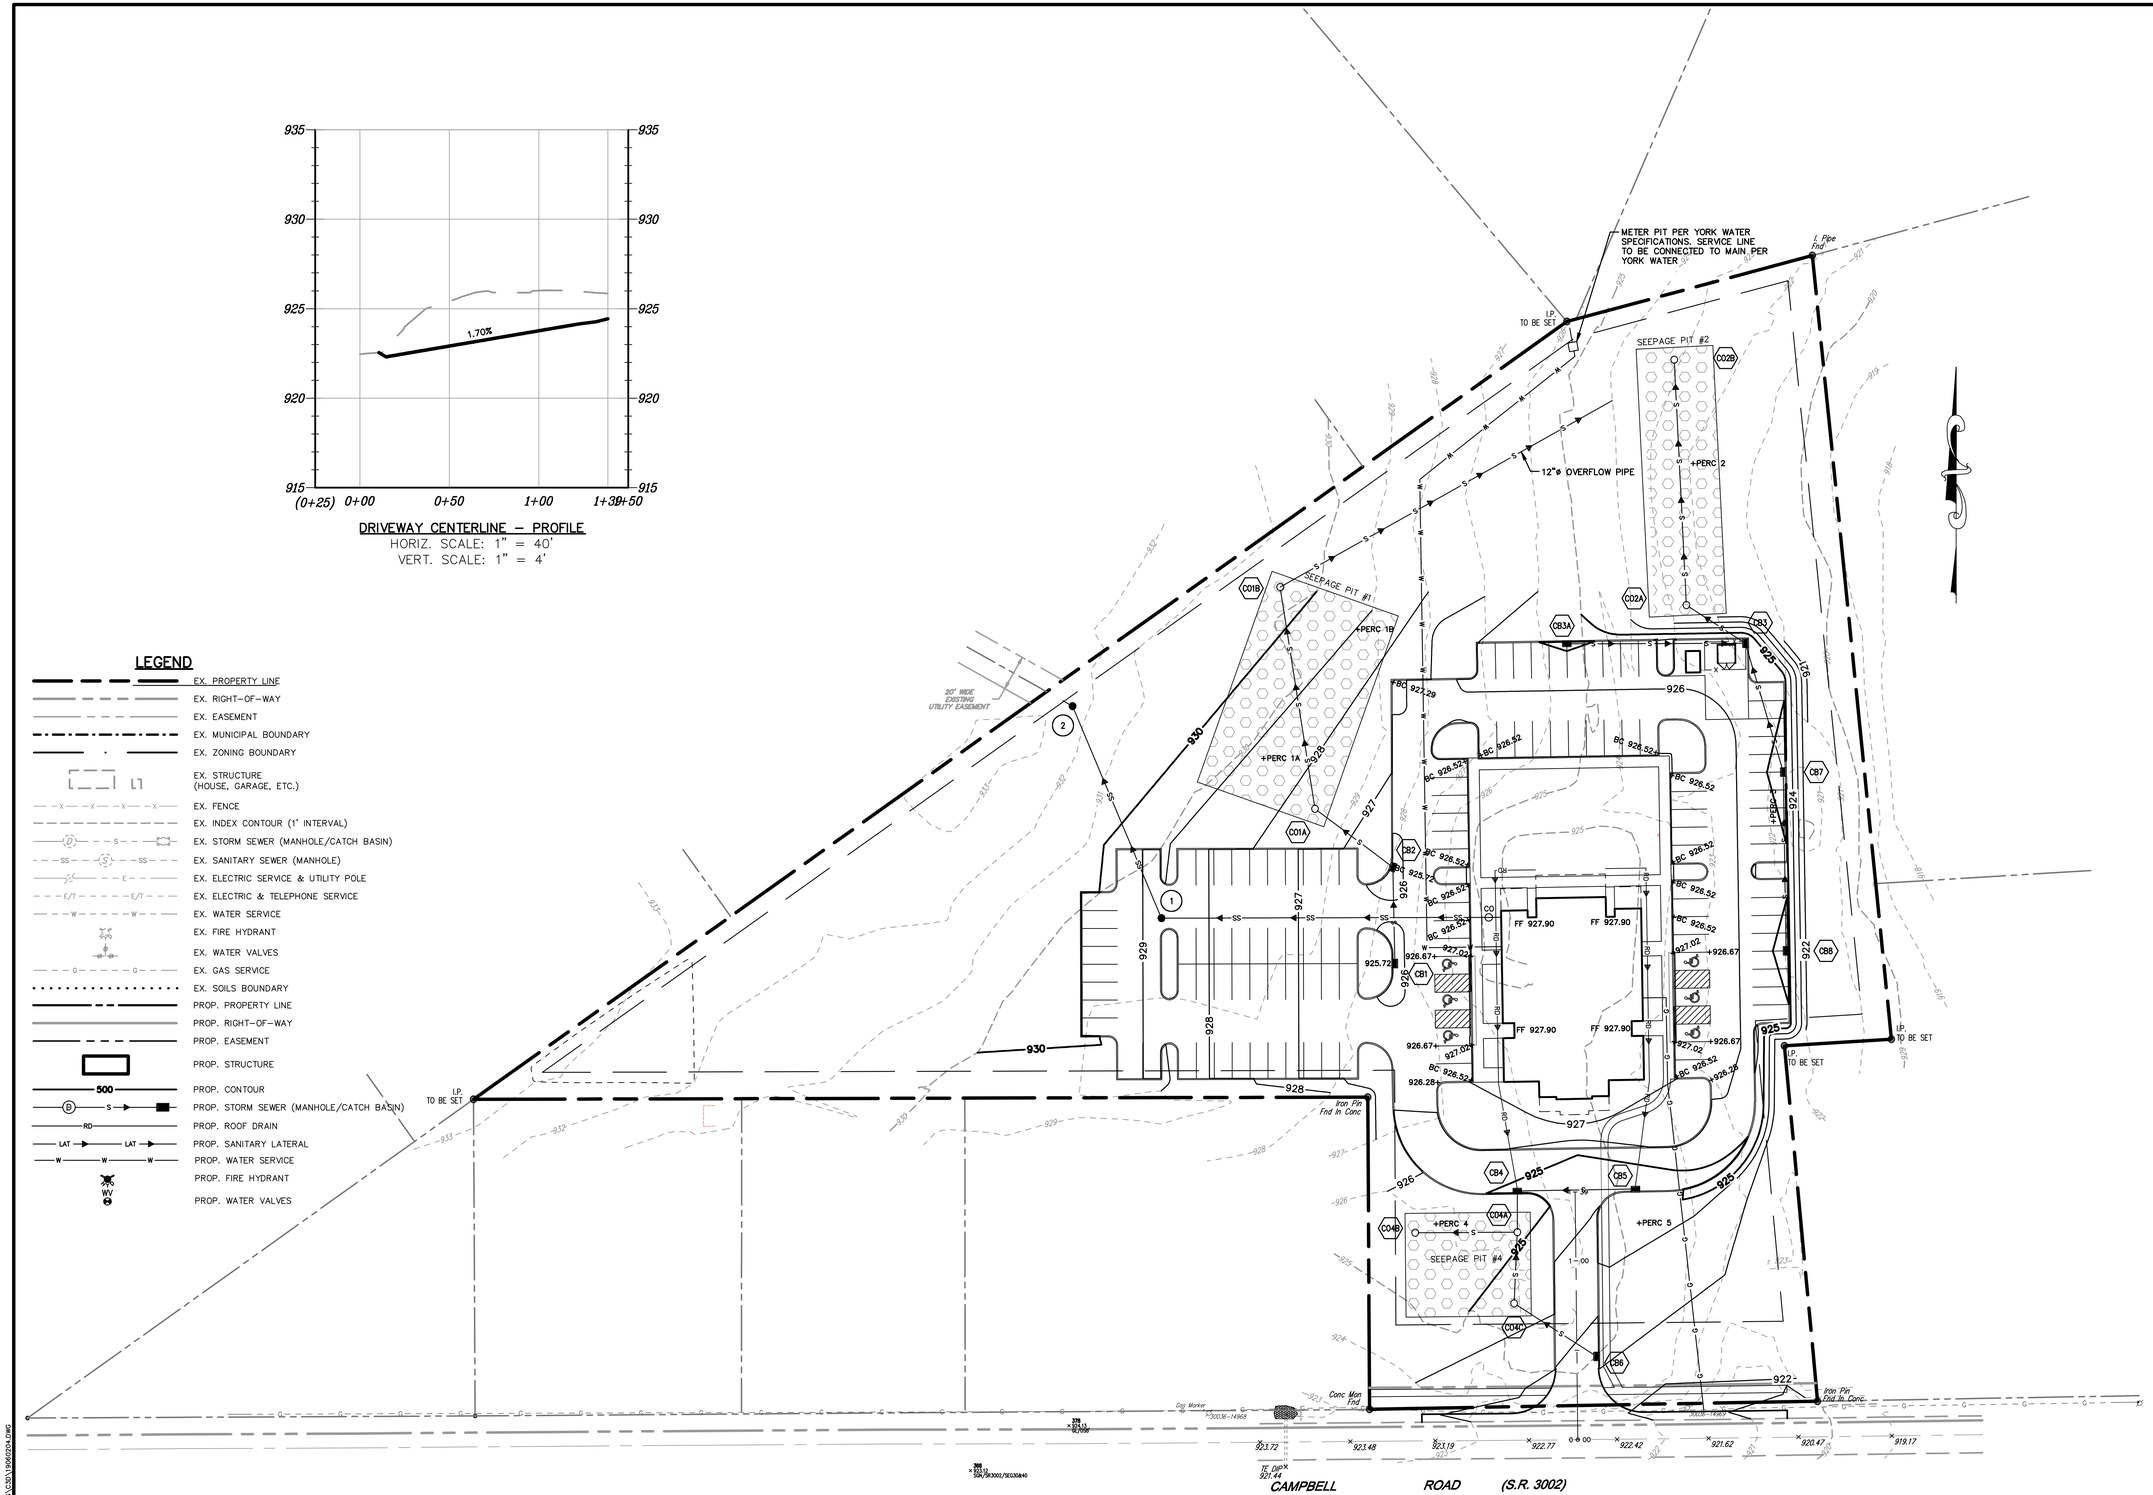

LEGEND

- EX. PROPERTY LINE
- EX. RIGHT-OF-WAY
- EX. EASEMENT
- EX. MUNICIPAL BOUNDARY
- EX. ZONING BOUNDARY
- EX. STRUCTURE (HOUSE, GARAGE, ETC.)
- EX. FENCE
- EX. INDEX CONTOUR (1' INTERVAL)
- EX. STORM SEWER (MANHOLE/CATCH BASIN)
- EX. SANITARY SEWER (MANHOLE)
- EX. ELECTRIC SERVICE & UTILITY POLE
- EX. ELECTRIC & TELEPHONE SERVICE
- EX. WATER SERVICE
- EX. FIRE HYDRANT
- EX. WATER VALVES
- EX. GAS SERVICE
- EX. SOILS BOUNDARY
- PROP. PROPERTY LINE
- PROP. RIGHT-OF-WAY
- PROP. EASEMENT
- PROP. STRUCTURE
- PROP. CONTOUR
- PROP. STORM SEWER (MANHOLE/CATCH BASIN)
- PROP. ROOF DRAIN
- PROP. SANITARY LATERAL
- PROP. WATER SERVICE
- PROP. FIRE HYDRANT
- PROP. WATER VALVES

GRAPHIC SCALE
(IN FEET)
1 inch = 40 ft.

BEFORE YOU
DIG-DRILL-BLAST
CONTACT:
PA ONECALL SYSTEM
8-1-1 OR 1-800-242-1776

Design Stage Notification
Date: 8/1/19
Serial No. 20192131682

JRH James R. Holley & Associates, Inc.
ENGINEERS • PLANNERS • SURVEYORS
18 South George Street ▲ York, PA 17401
(717) 846-4373 ▲ Fax (717) 843-1568 ▲ Email: jrh@jrholley.com

COMMONWEALTH OF PENNSYLVANIA
REGISTERED PROFESSIONAL
JASON M. BRENNEMAN
ENGINEER
PE076315

© 2019 James R. Holley & Associates, Inc.

FINAL REVERSE SUBDIVISION & LAND DEVELOPMENT PLAN
FOR
CHURCH OF JESUS CHRIST OF LDS
CHURCH PROJECT #500957119010301

GRADING & UTILITY PLAN &
SANITARY SEWER SERVICE PROFILE
SHREWSBURY TOWNSHIP YORK CO., PA

REVISIONS

NO.	DATE	DESCRIPTION	BY
1	12/16/19	REV. PER STAFF REVIEW	JMB

DATE:	AUGUST 1, 2019
SCALE:	AS SHOWN
DRAWN BY:	JMB
DESIGNED/CK'D BY:	JMB
PROJECT NO.	190602
SHEET NO.	4

FILE: \190602 (MUHLENBERG_CONKLIN)\DWG\C3D\190602C4.DWG