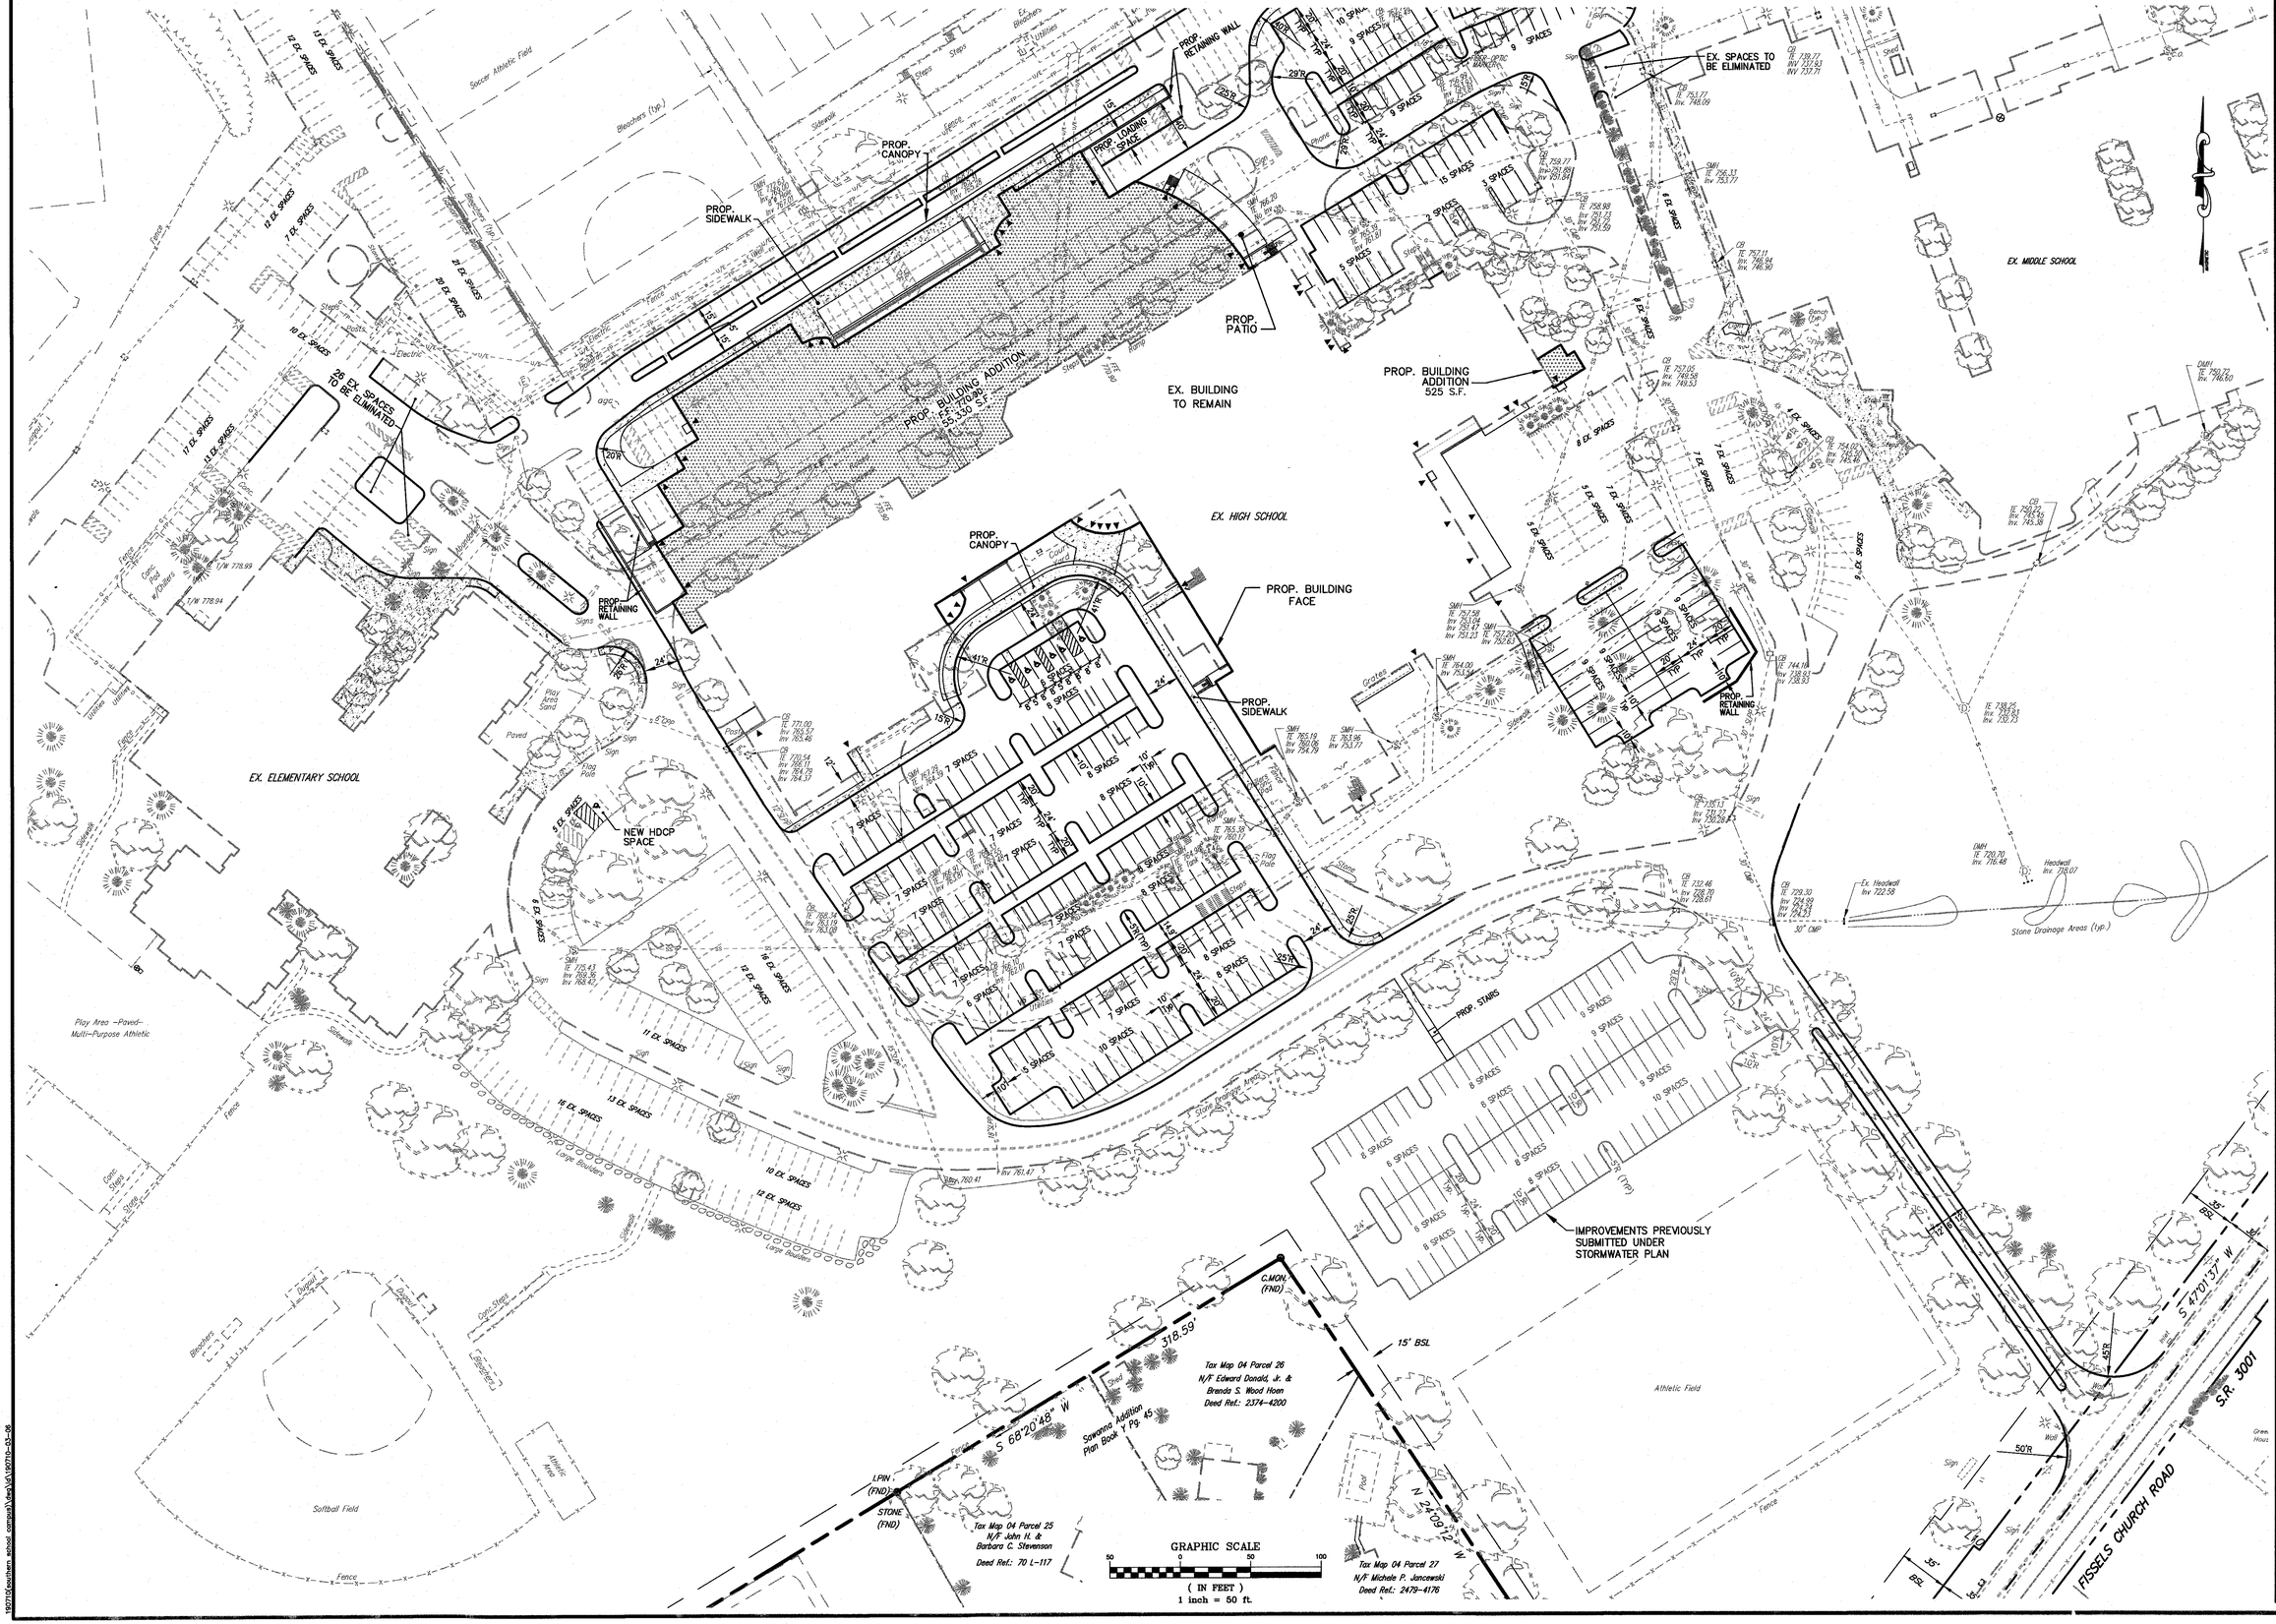

BEFORE YOU DIG–DRILL–BLAST
CONTACT:
PA ONECALL SYSTEM
8–1–1 OR 1–800–242–1776

Design Stage Notification
Date: 07–06–2020
Serial No. 20201880951

James R. Holley & Associates, Inc.
ENGINEERS • PLANNERS • SURVEYORS
18 South George Street ▲ York, PA 17401
(717) 846–4373 ▲ Fax (717) 893–7124 ▲ Email: jrh@holley.com

COMMONWEALTH OF PENNSYLVANIA
REGISTERED PROFESSIONAL
JEFFREY S. SPANGLER, JR.
ENGINEER
No. PE039781

FINAL LAND DEVELOPMENT PLAN
FOR
SOUTHERN YORK COUNTY SCHOOL DISTRICT
SITE PLAN – 50 SCALE
SHREWSBURY TOWNSHIP YORK CO., PA

© 2021 James R. Holley & Associates, Inc.

NO.	DATE	REVISIONS DESCRIPTION	BY

DATE:	FEBRUARY 9,2021
SCALE:	AS NOTED
DRAWN BY:	PAF
DESIGNED/CK'D BY:	JSS
PROJECT NO.	190710
SHEET NO.	5 OF 14

I:\190710\southern_school_company\dwg\ldv\190710-03-06