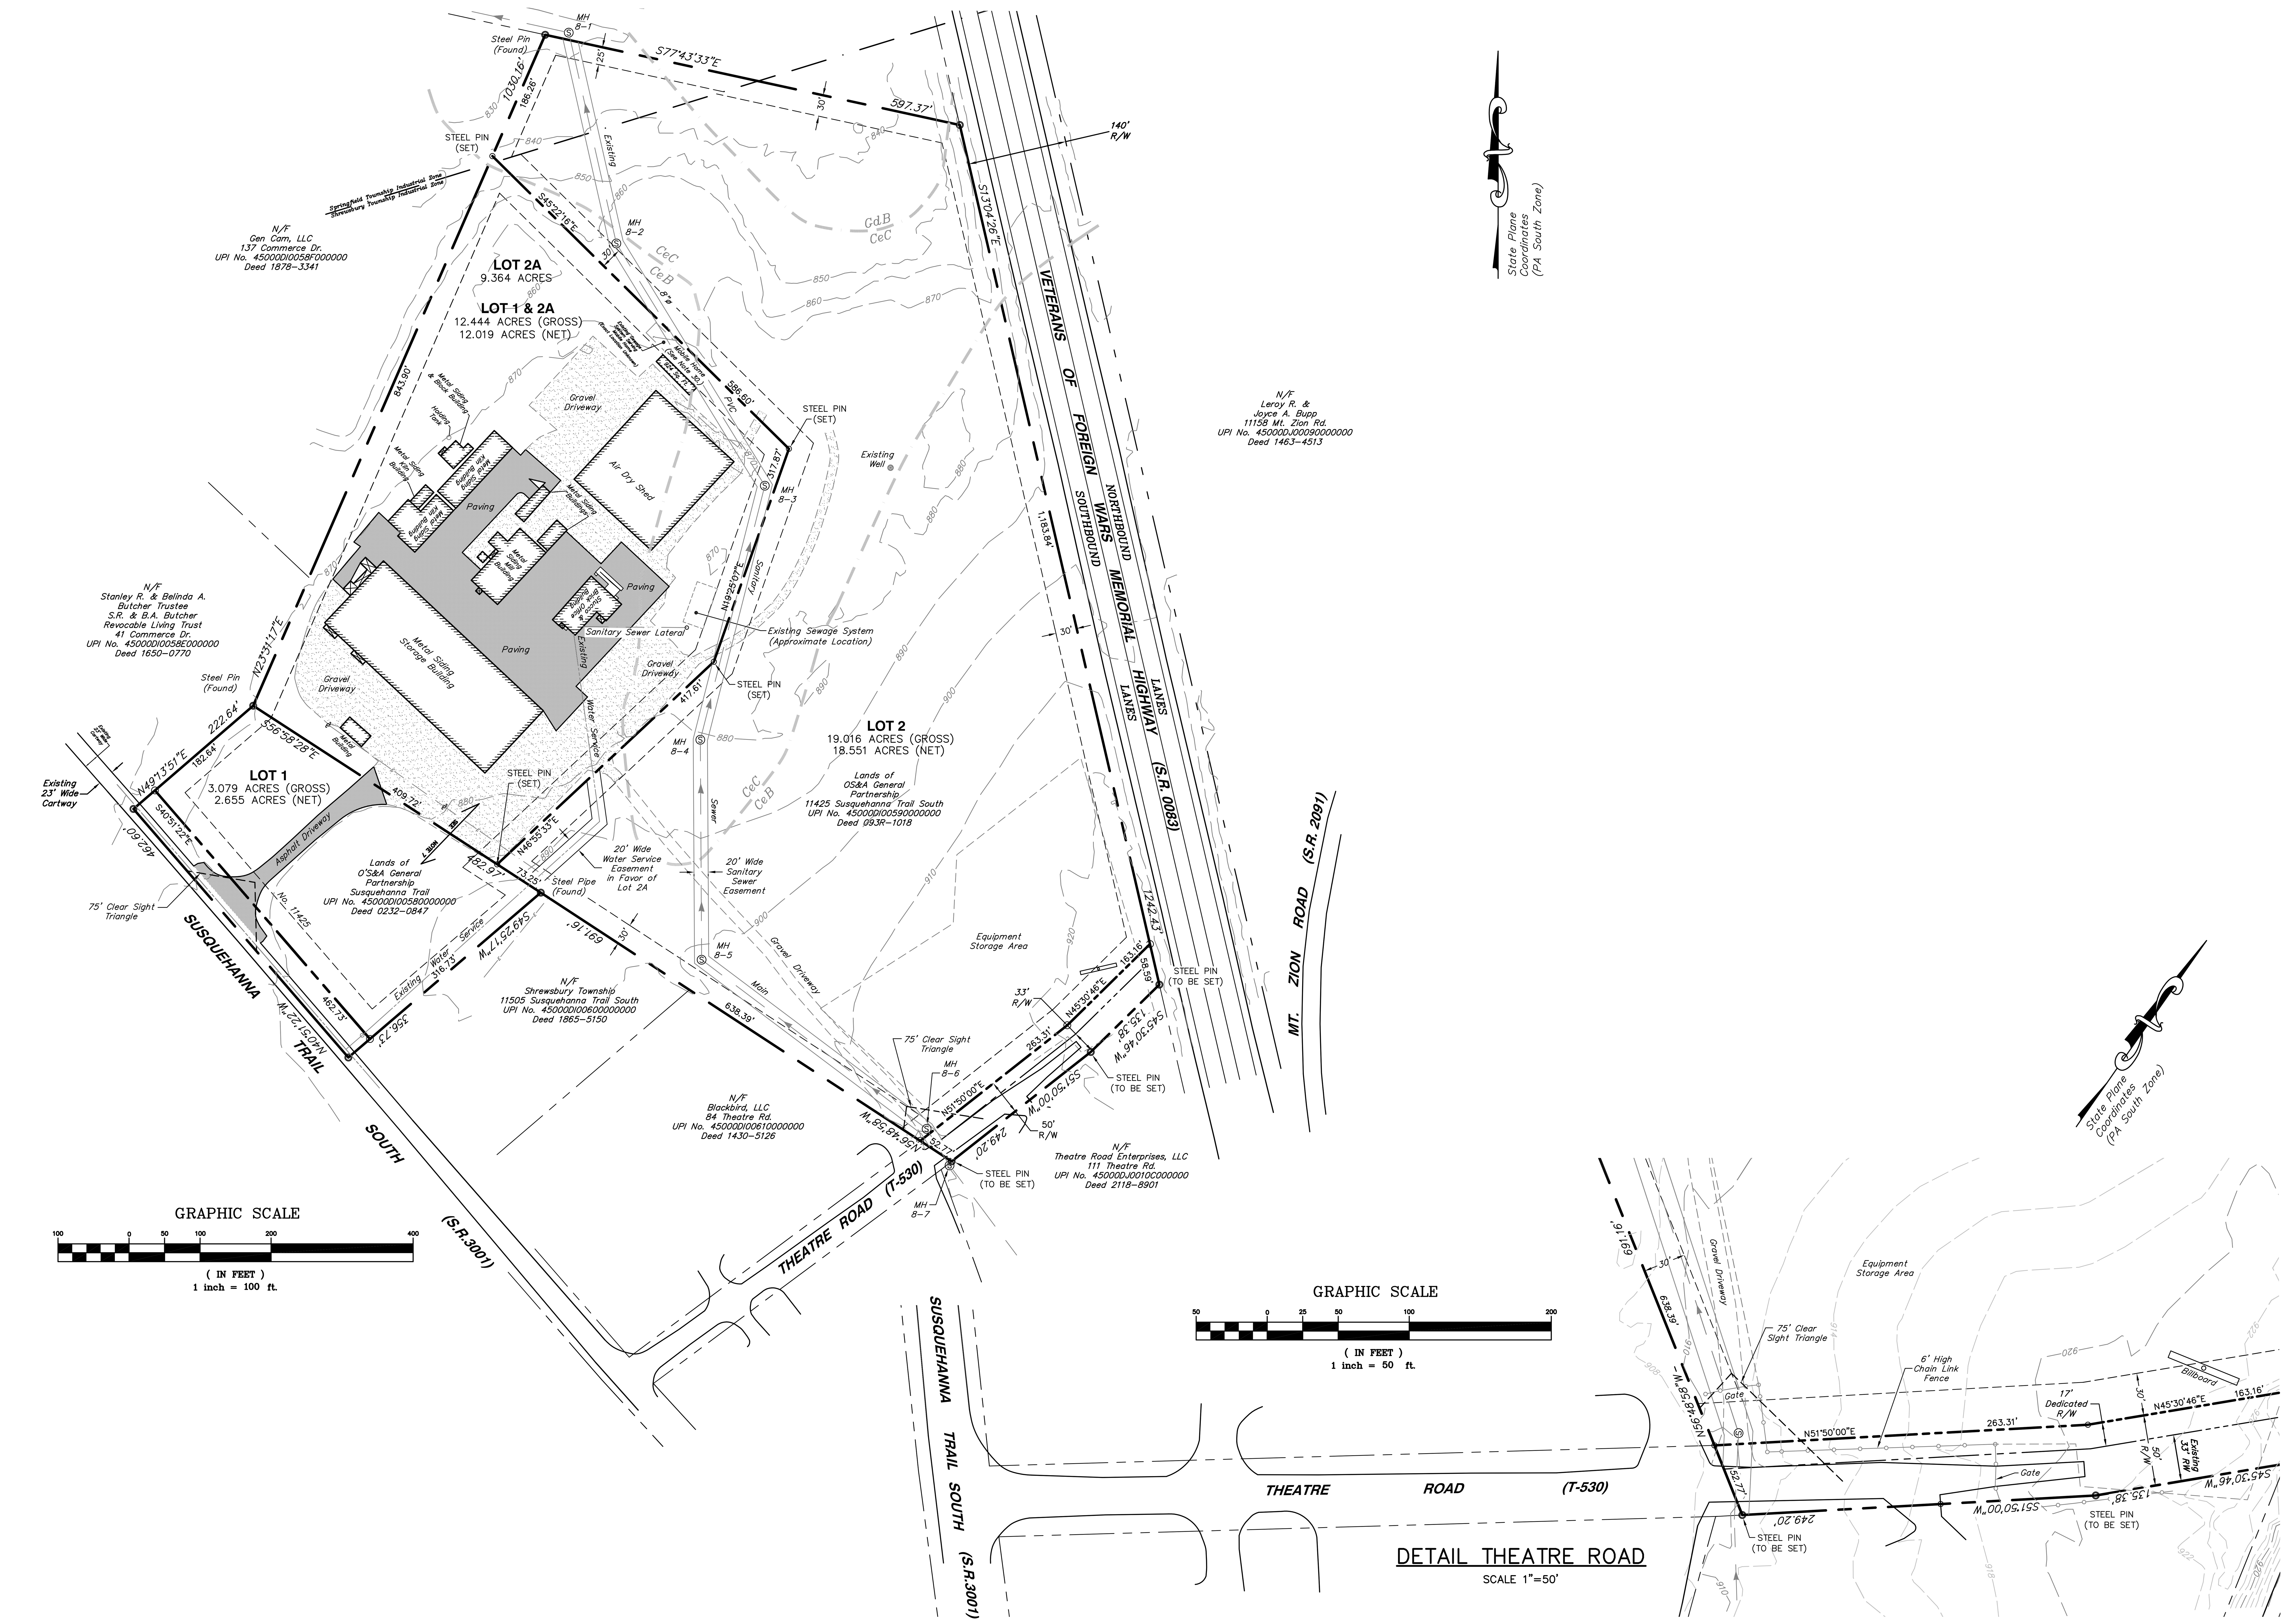

NO.	DATE	DESCRIPTION
3.	01/08/19	REV. PER TWP. ENG. REVIEW LETTER DATED 01/07/19
2.	12/18/18	REV. PER TWP. ENG. & Y.C.P.C. COMMENTS
1.	10/16/18	REV. PER TWP. ENG. & Y.C.P.C. COMMENTS

COMMONWEALTH OF PENNSYLVANIA REGISTERED PROFESSIONAL Gordon Leroy Brown, Jr. LAND SURVEYOR No. 166A

Gordon L. Brown & Associates, Inc.
Civil Engineers & Surveyors
GLB&A
2238 South Queen Street
York, PA 17402-4631
(717) 741-4621

O'S & A GENERAL PARTNERSHIP
(Owner)

PLAN SHEET

Shrewsbury Township
Springfield Township
York County, Pennsylvania

FINAL SUBDIVISION PLAN

DRAWN BY	S.J.S.
CHECKED BY	
SCALE	AS NOTED
DATE	08/01/18
DWG. NO.	L–5754
FILE NO.	03.17.14921
SHEET	4 OF 4

F:\LDD_2005\03171492\1- O Shea Lumber- 11425 Susquehanna Trail\dwg\03171492\1 OShea Lumber.dwg, Sht4-Sub, 1/8/2019 10:15:50 AM